

GENERAL NOTES:

POWER AND DATA LEGEND

- NOTE: ALL OUTLETS AND RECEPTACLES ARE WALL OR PANEL MOUNTED, UNLESS OTHERWISE INDICATED. (SEE NOTES FOR MOUNTING HEIGHT)
- DATA OUTLET
 - COMBINATION DATA / TELEPHONE OUTLET
 - DUPLEX WALL OR PANEL OUTLET
 - QUAD WALL OR PANEL OUTLET
 - DUPLEX GFI OUTLET
 - CONTROL SYSTEM PANEL
 - THERMOSTAT
 - RECESSED CLOCK OUTLET
 - COAXIAL TV OUTPUT
 - INGROUND FLOOR LIGHTING
 - JUNCTION BOX

POWER AND DATA NOTES

- DESIGNER'S POWER AND EQUIPMENT DOCUMENTATION WILL DISTINGUISH ONLY FOR LOCATION AND QUANTITY; FOR ANY ADDITIONAL INFORMATION, REFER TO ELECTRICAL ENGINEER'S DRAWINGS.
- ALL POWER, TELEPHONE AND DATA OUTLETS SHALL BE 18" AFF, UNLESS OTHERWISE NOTED.
- IF OUTLETS ARE LOCATED AT BOTH SIDES OF A WALL, THEY SHALL BE STAGGERED BY 6" (NOT PLACED BACK TO BACK) TO PREVENT SOUND TRANSMISSION THRU WALL.
- UNLESS OTHERWISE INDICATED, ALL RECEPTACLES SIDE BY SIDE SHALL BE LOCATED 6" ON CENTER. DIMENSIONS ARE SHOWN TO THE CENTERLINE OF ONE ONLY.
- CONTRACTOR AND/OR ENGINEER SHALL BE RESPONSIBLE FOR DETERMINING ELECTRICAL REQUIREMENTS FOR ALL ITEMIZED EQUIPMENT AND PROVIDE PROPER CIRCUITING, WIRE SIZING, GROUNDING AND VOLTAGE TOLERANCE.
- SEE ELEVATIONS FOR ALL VERTICAL OUTLET LOCATIONS

FOOD SERVICE


- ALL FOOD SERVICE EQUIPMENT SHOWN IS FOR REFERENCE ONLY; REFER TO F/S DRAWINGS FOR LAYOUT & SPECIFICATIONS

CODE COMPLIANCE

- ALL CODE AND/ OR ADA REQUIREMENTS TO BE VERIFIED BY THE ARCHITECT OF RECORD

SPEC TAG LEGEND

- XX ARCHITECTURAL FINISH TAG
- XX FFE SPECIFICATION TAG

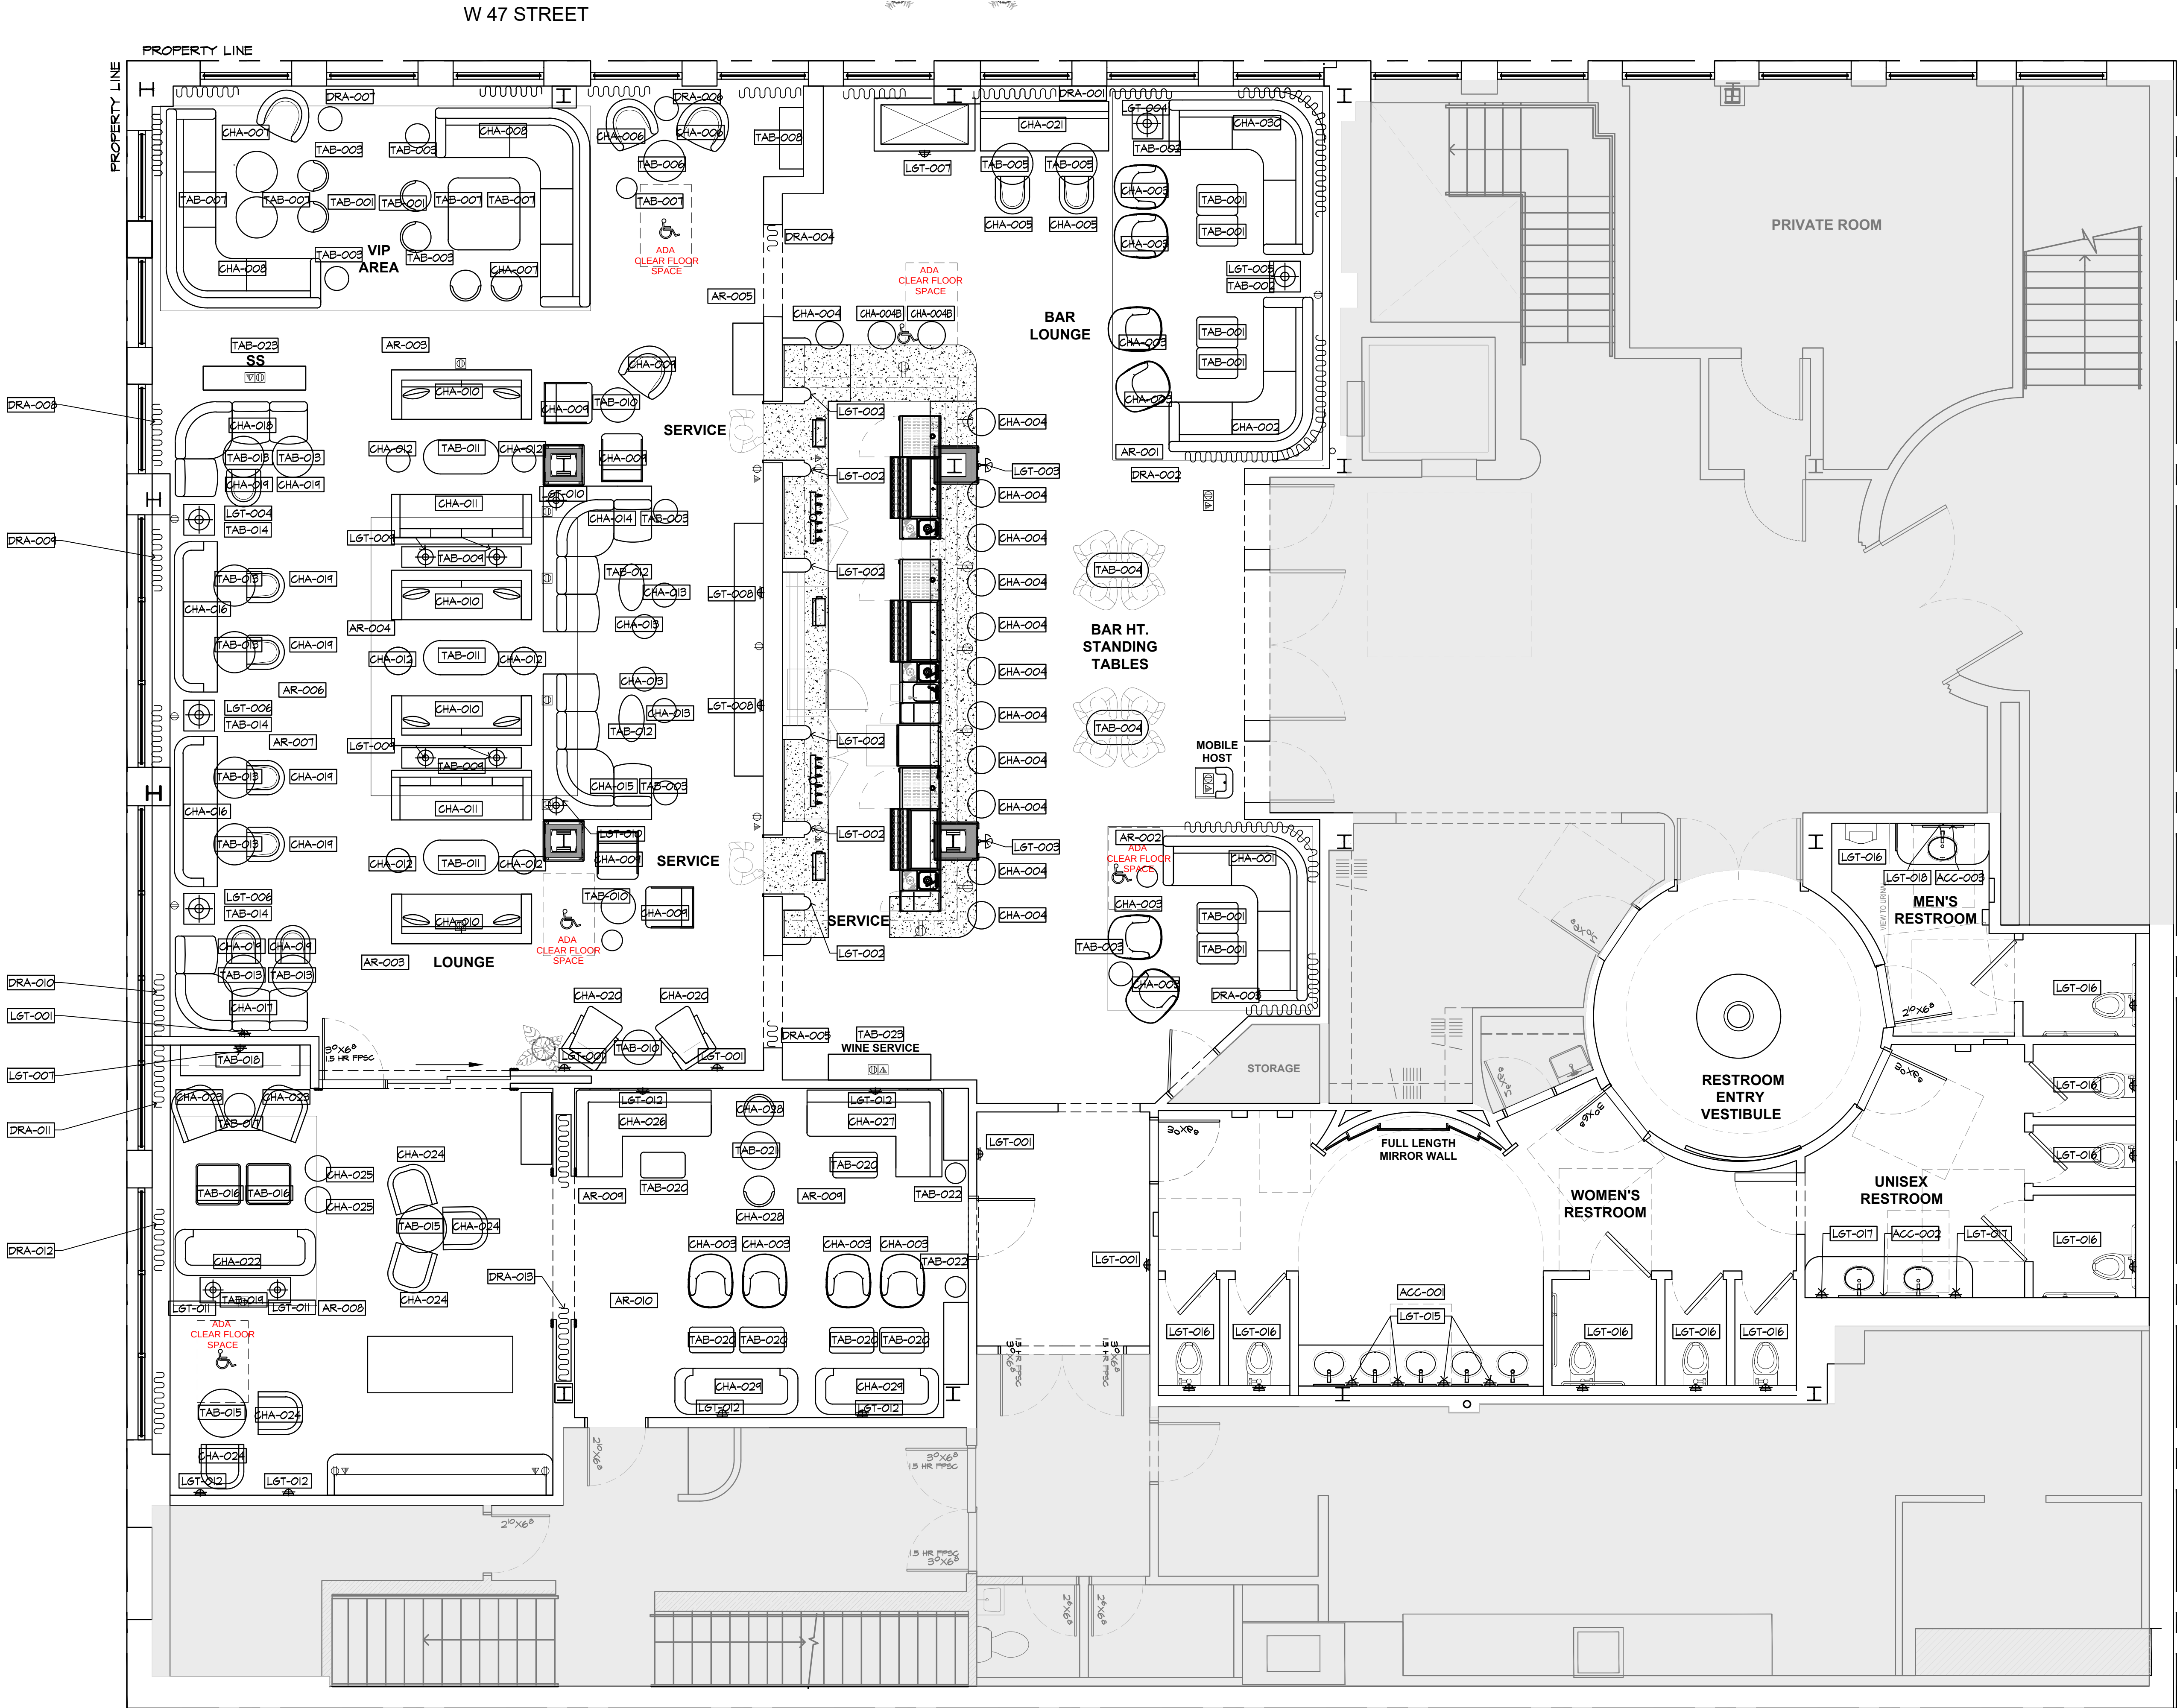

FOR DESIGN INTENT & REFERENCE

No.	Date	Issued For
1	04.14.2026	DESIGN DEVELOPMENT SET
2	05.29.2026	DD REV 1
3	06.11.2026	DD REV 2
4	06.27.2026	DD REV 3
5	07.31.2026	RCP REV 4
6	08.07.2026	RCP REV 5
7	08.28.2026	RCP REV 6

NO USE, REPRODUCTION OR DISSEMINATION MAY BE MADE OF THIS DRAWING OR THE IDEAS, CONCEPTS, DESIGN, SKETCHES, MODELS, SPECIFICATIONS, PROGRAMS, SOFTWARE, REPORTS OR OTHER NOTABLE DOCUMENTS AS SET FORTH HEREIN WITHOUT THE PRIOR WRITTEN CONSENT OF CELANO DESIGN STUDIO CO. AND SHALL REMAIN THE PROPERTY OF CELANO DESIGN STUDIO CO. COPYRIGHT 2022

Issued For

DESIGN DEVELOPMENT SET

Scale	Project No.
A8 NOTED	2512
Drawn By	
CDS	
Drawing Title	

FURNITURE PLAN

Drawing No.

ID-110

1 FURNITURE PLAN
SCALE: 1/4" = 1'-0"